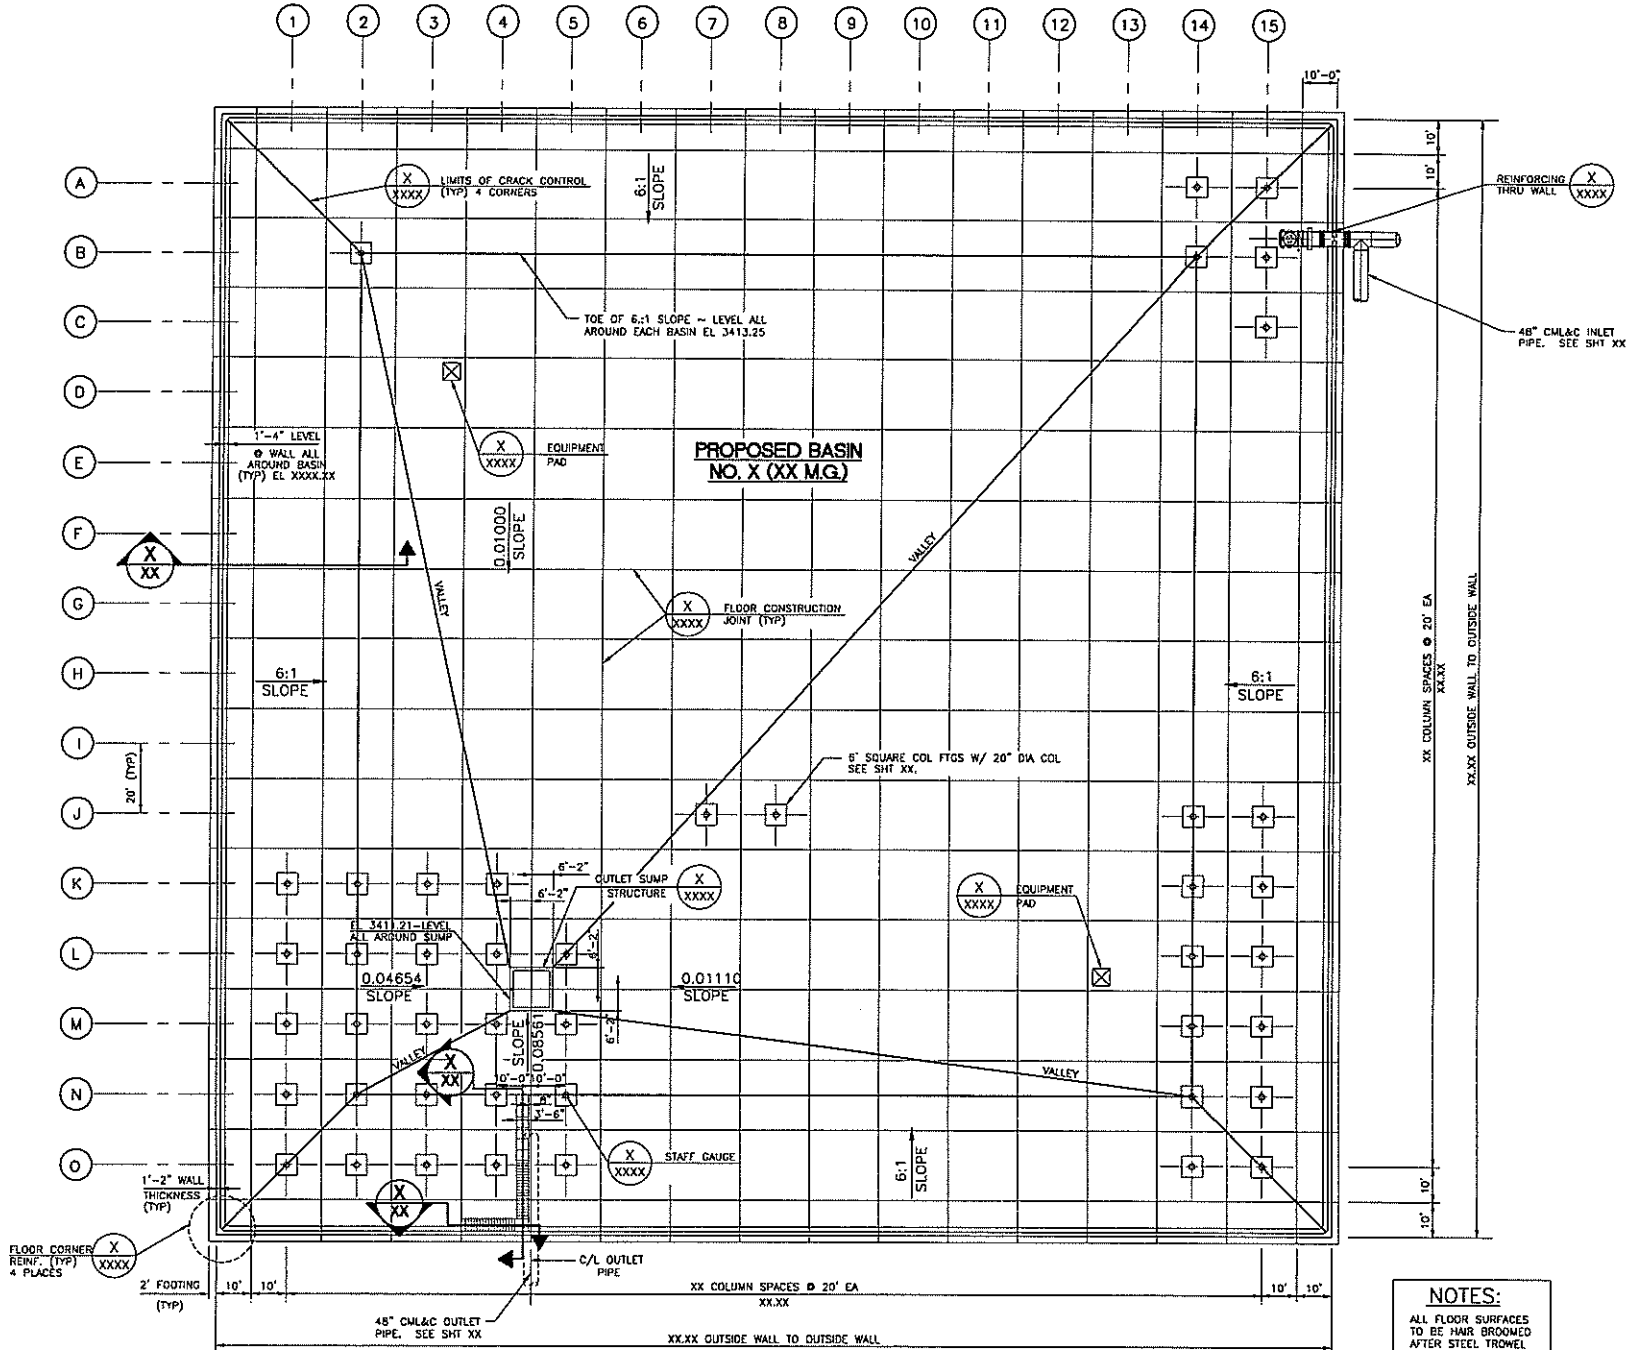

NOTES:

ALL FLOOR SURFACES TO BE HAIR BROOMED AFTER STEEL TROWEL FINISH.

RESERVOIR FLOOR PLAN

NOT TO SCALE RS12-1 071306

FOR EXAMPLE ONLY