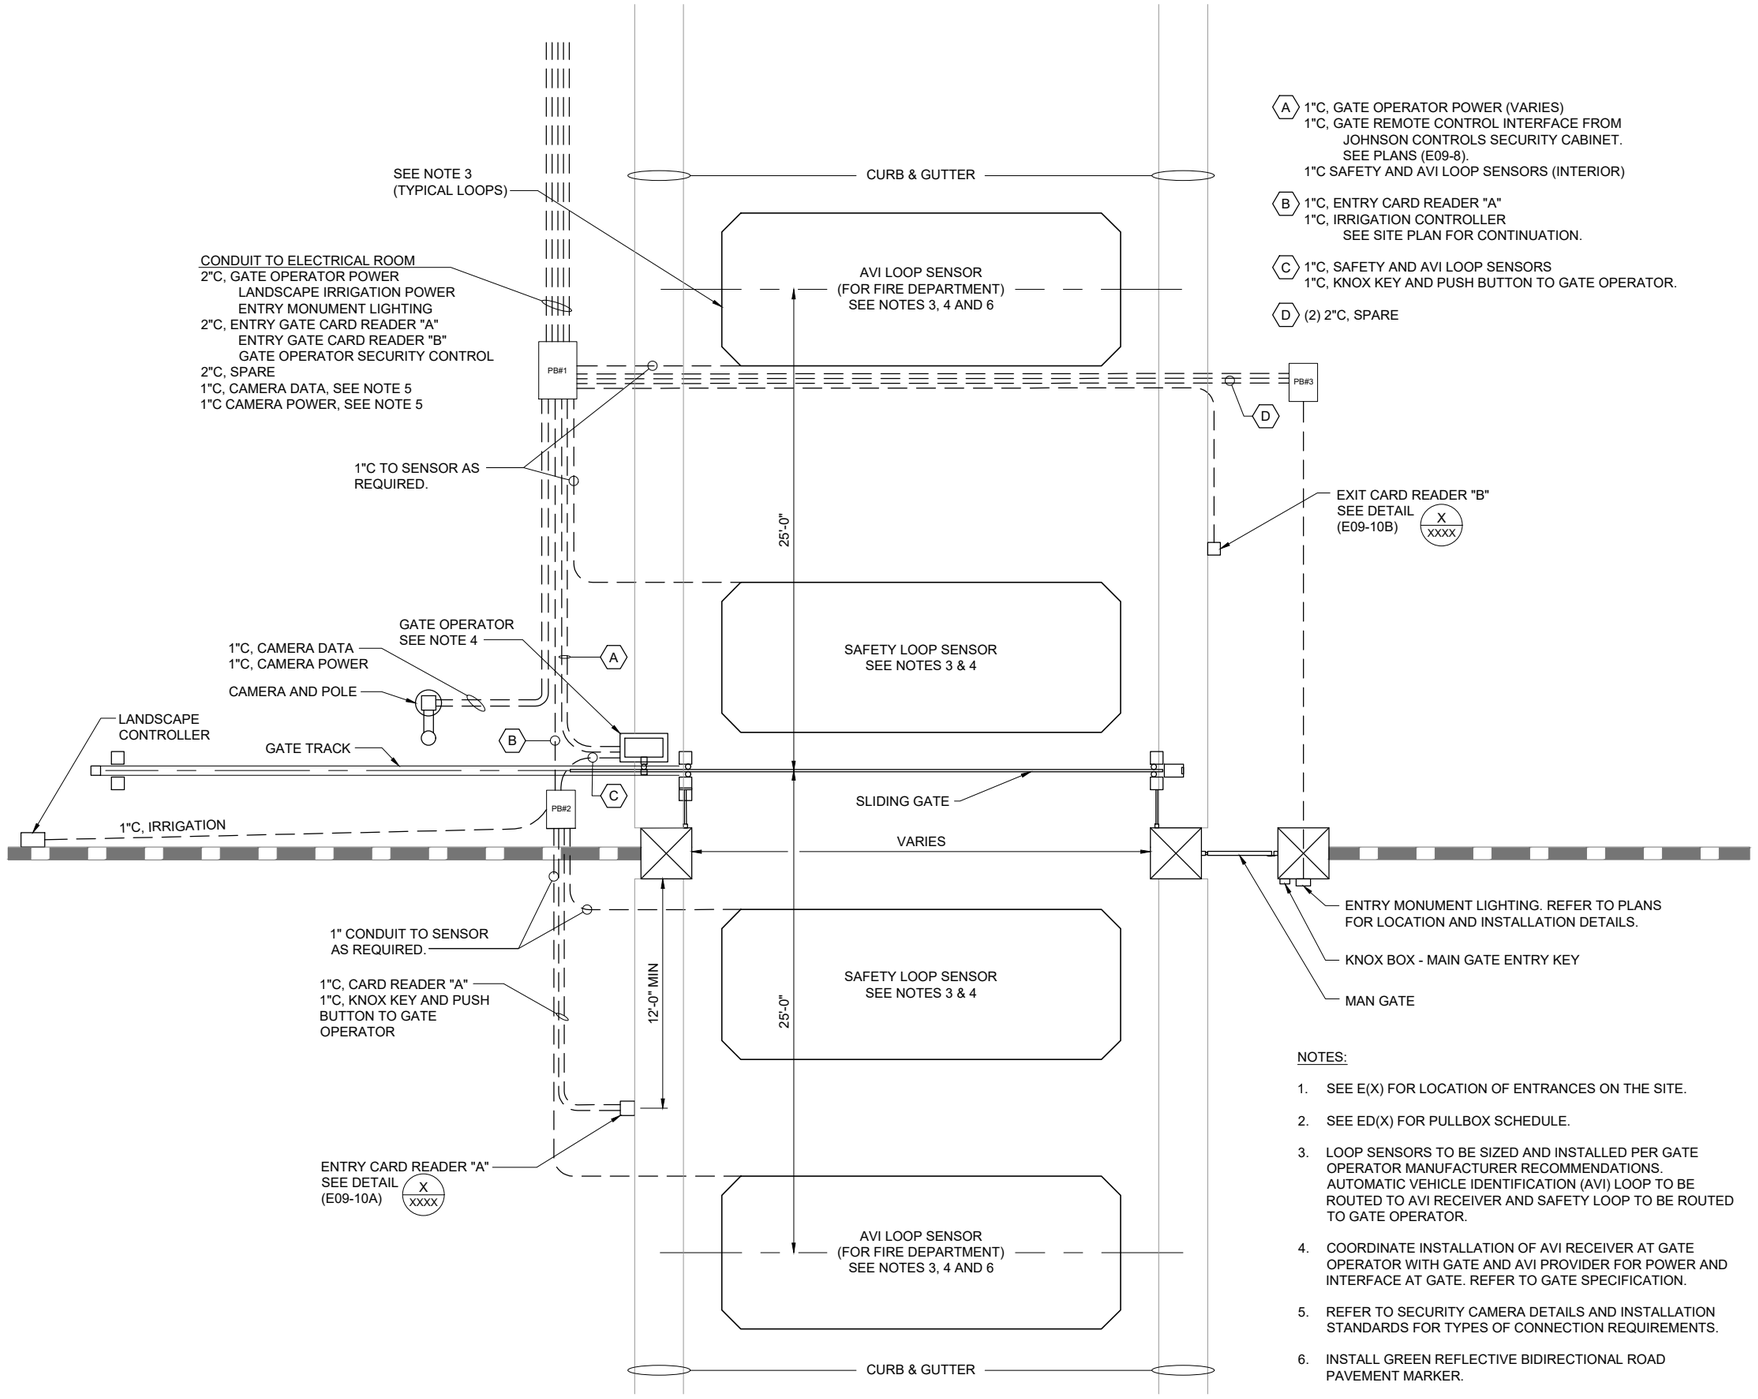


NOTES:

1. SEE E(X) FOR LOCATION OF ENTRANCES ON THE SITE.
2. SEE ED(X) FOR PULLBOX SCHEDULE.
3. LOOP SENSORS TO BE SIZED AND INSTALLED PER GATE OPERATOR MANUFACTURER RECOMMENDATIONS. AUTOMATIC VEHICLE IDENTIFICATION (AVI) LOOP TO BE ROUTED TO AVI RECEIVER AND SAFETY LOOP TO BE ROUTED TO GATE OPERATOR.
4. COORDINATE INSTALLATION OF AVI RECEIVER AT GATE OPERATOR WITH GATE AND AVI PROVIDER FOR POWER AND INTERFACE AT GATE. REFER TO GATE SPECIFICATION.
5. REFER TO SECURITY CAMERA DETAILS AND INSTALLATION STANDARDS FOR TYPES OF CONNECTION REQUIREMENTS.
6. INSTALL GREEN REFLECTIVE BIDIRECTIONAL ROAD PAVEMENT MARKER.

# TYPICAL AUTOMATED SLIDE GATE

NOT TO SCALE

E09-9 042825