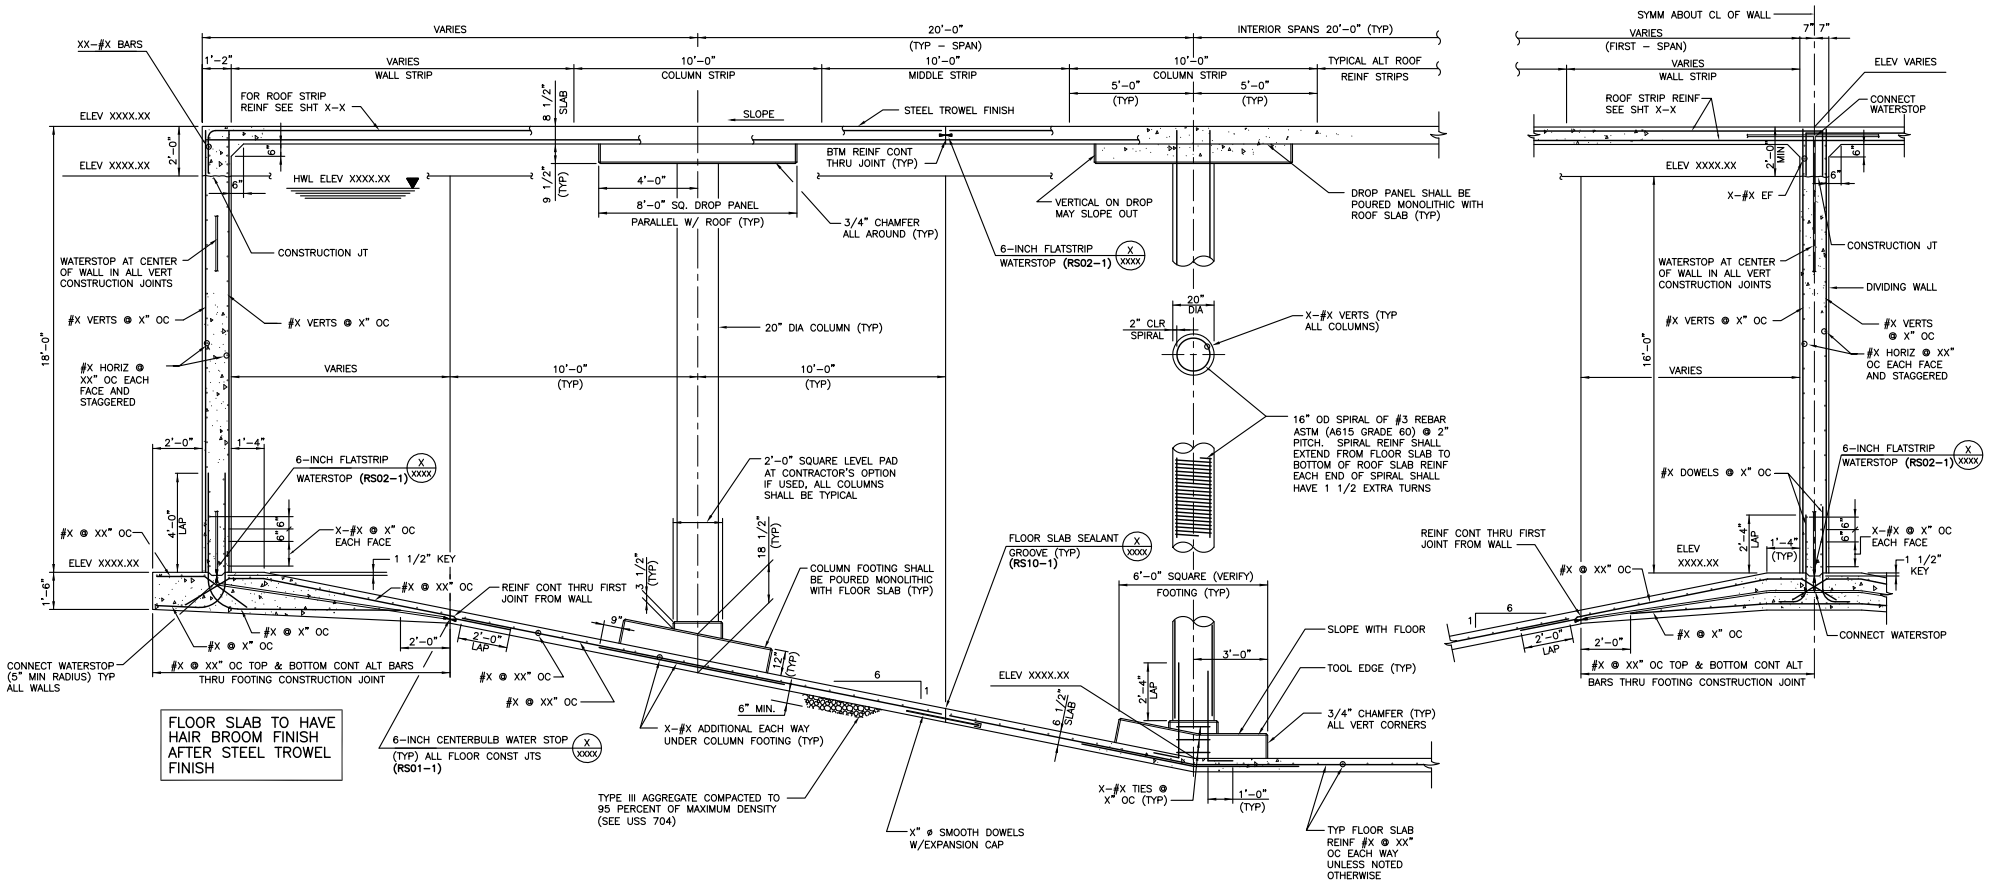

TYPICAL SECTION – 20 MG RESERVOIR – TWO BASIN

NOT TO SCALE RS12–A 100521

FOR EXAMPLE ONLY