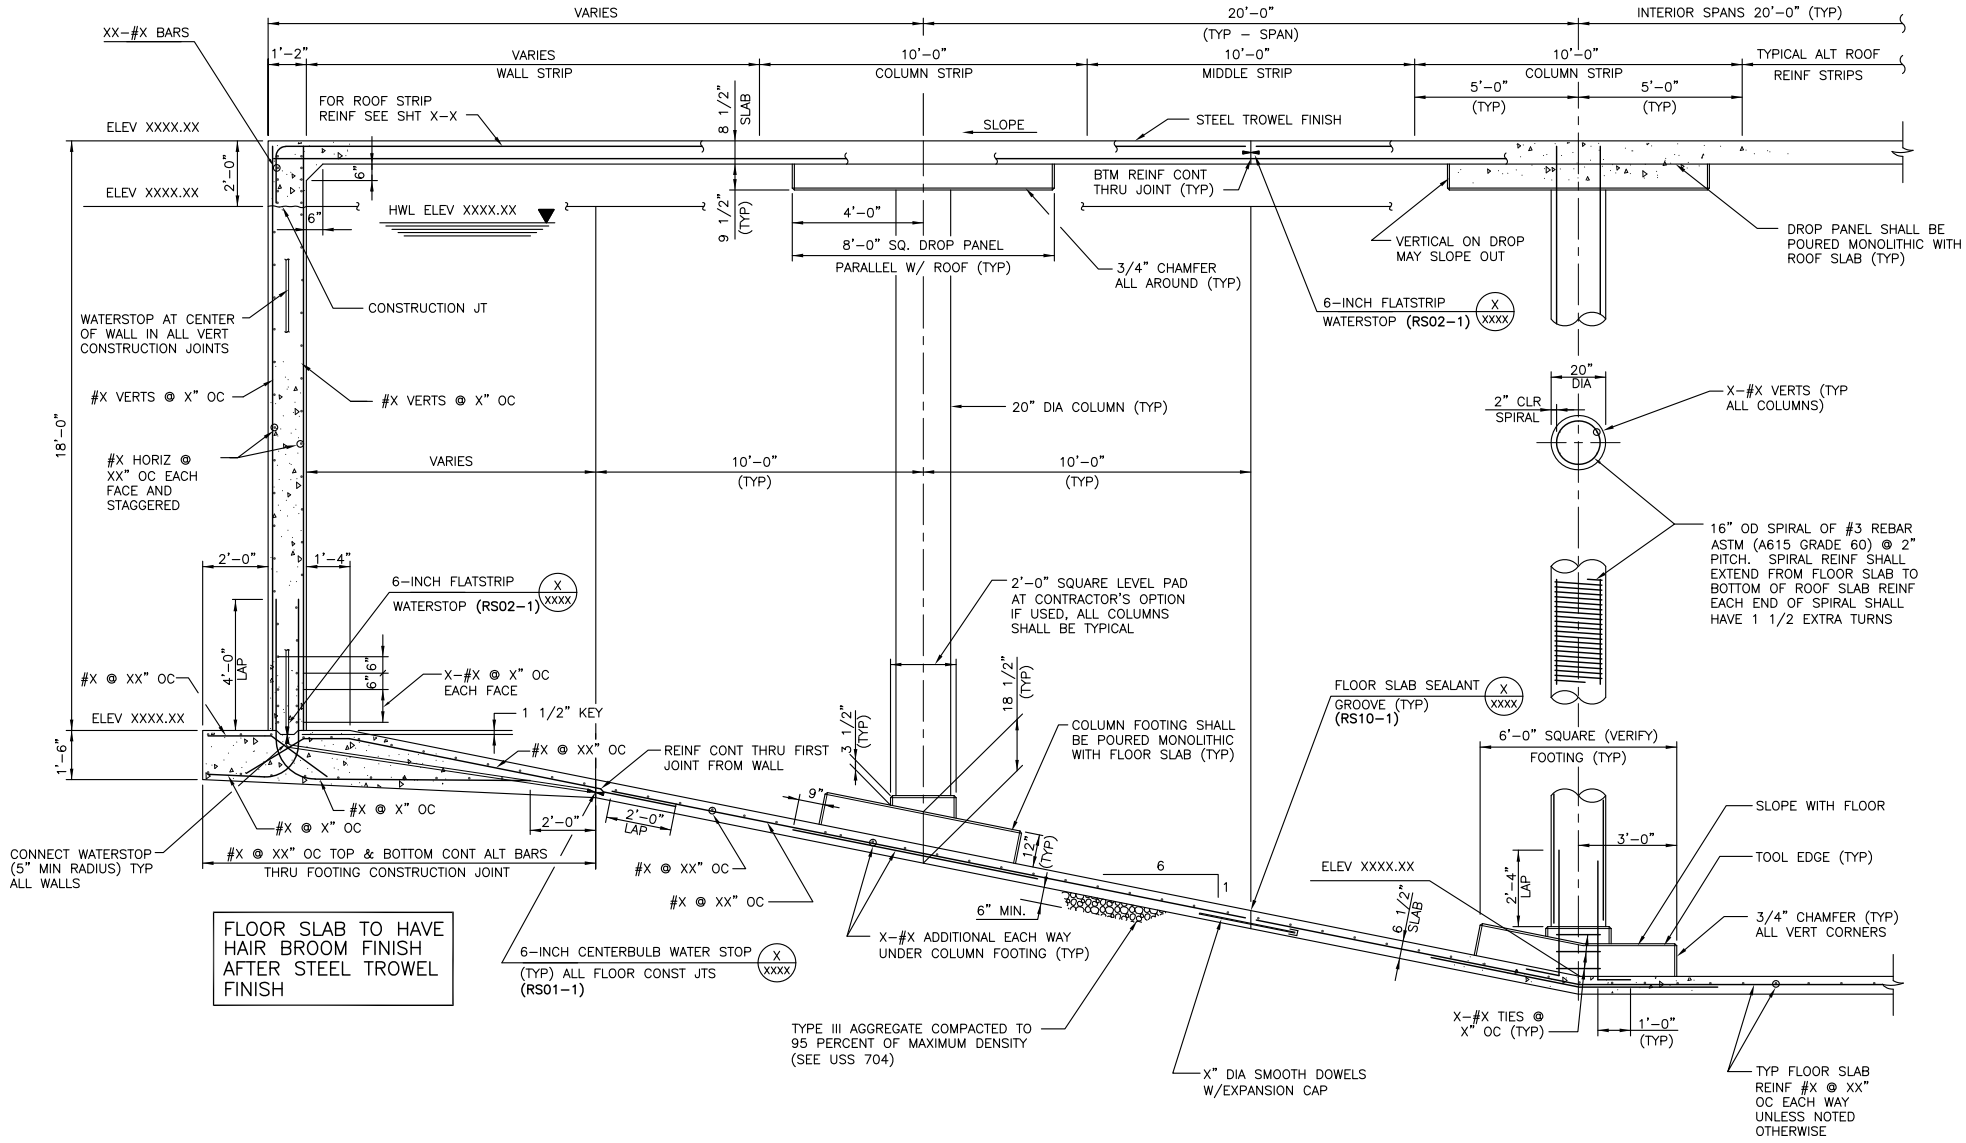

TYPICAL SECTION - 10 MG RESERVOIR - SINGLE BASIN

NOT TO SCALE RS12-B 100521

FOR EXAMPLE ONLY