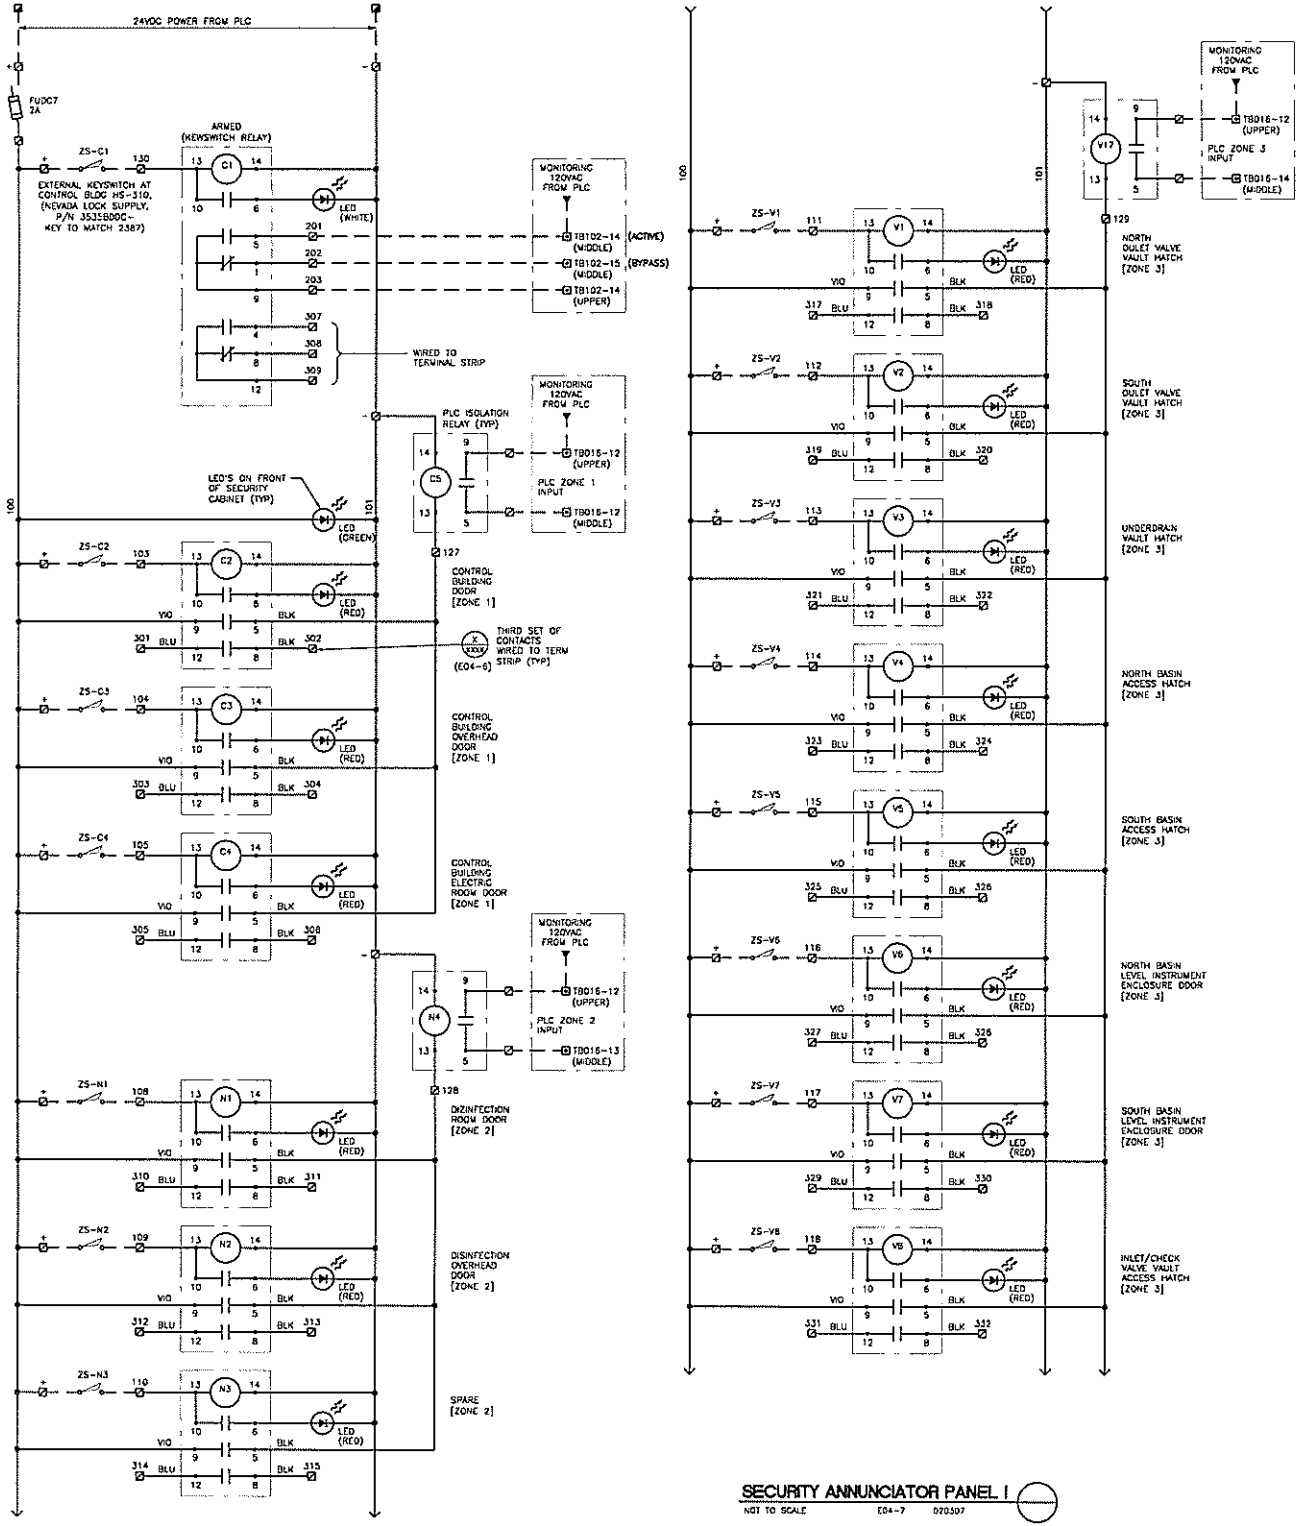

SECURITY ANNUNCIATOR PANEL I

NOT TO SCALE EQ4-7 020507

FOR REFERENCE ONLY