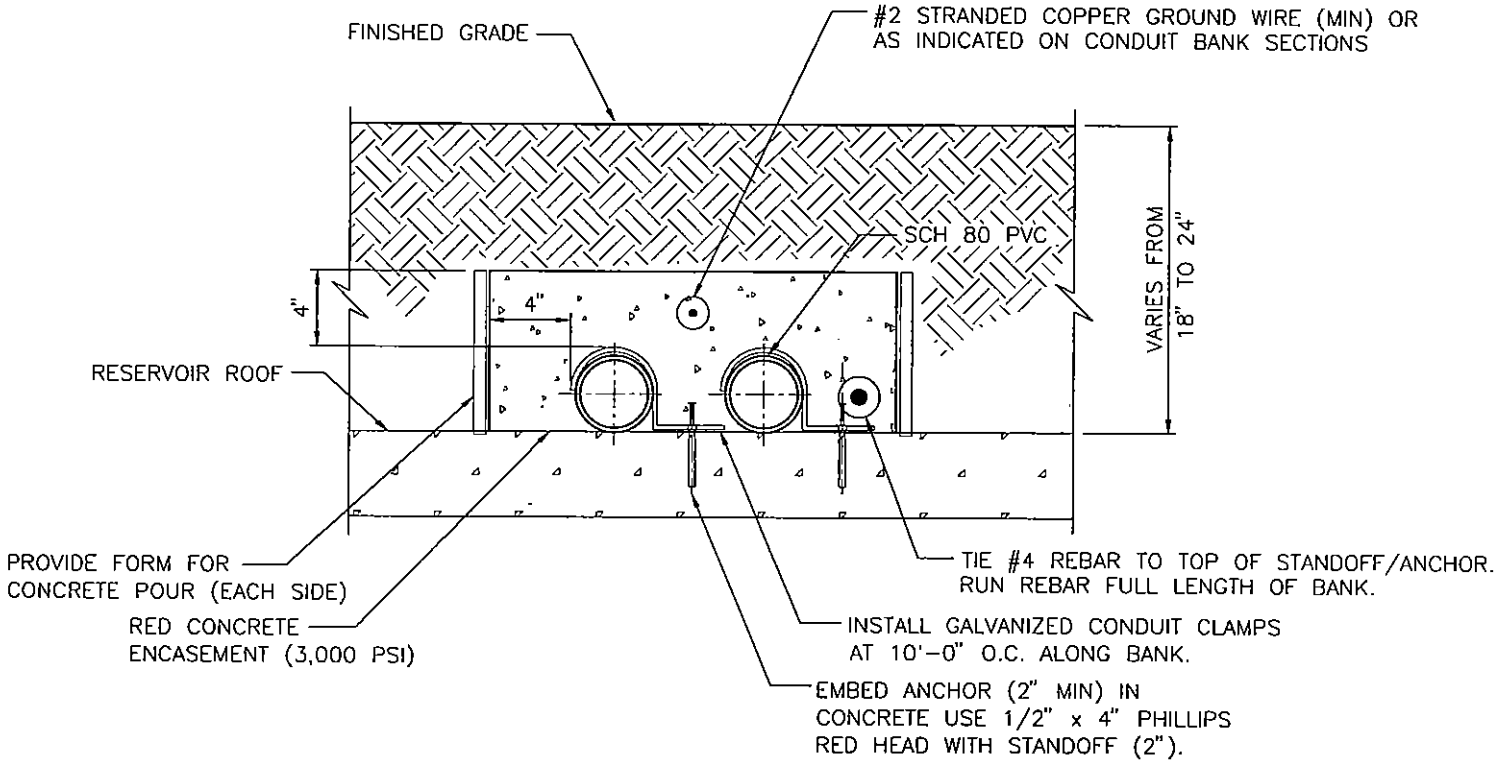

RESERVOIR ROOF CONDUIT BANK DETAIL

NOT TO SCALE

E08-6 070103