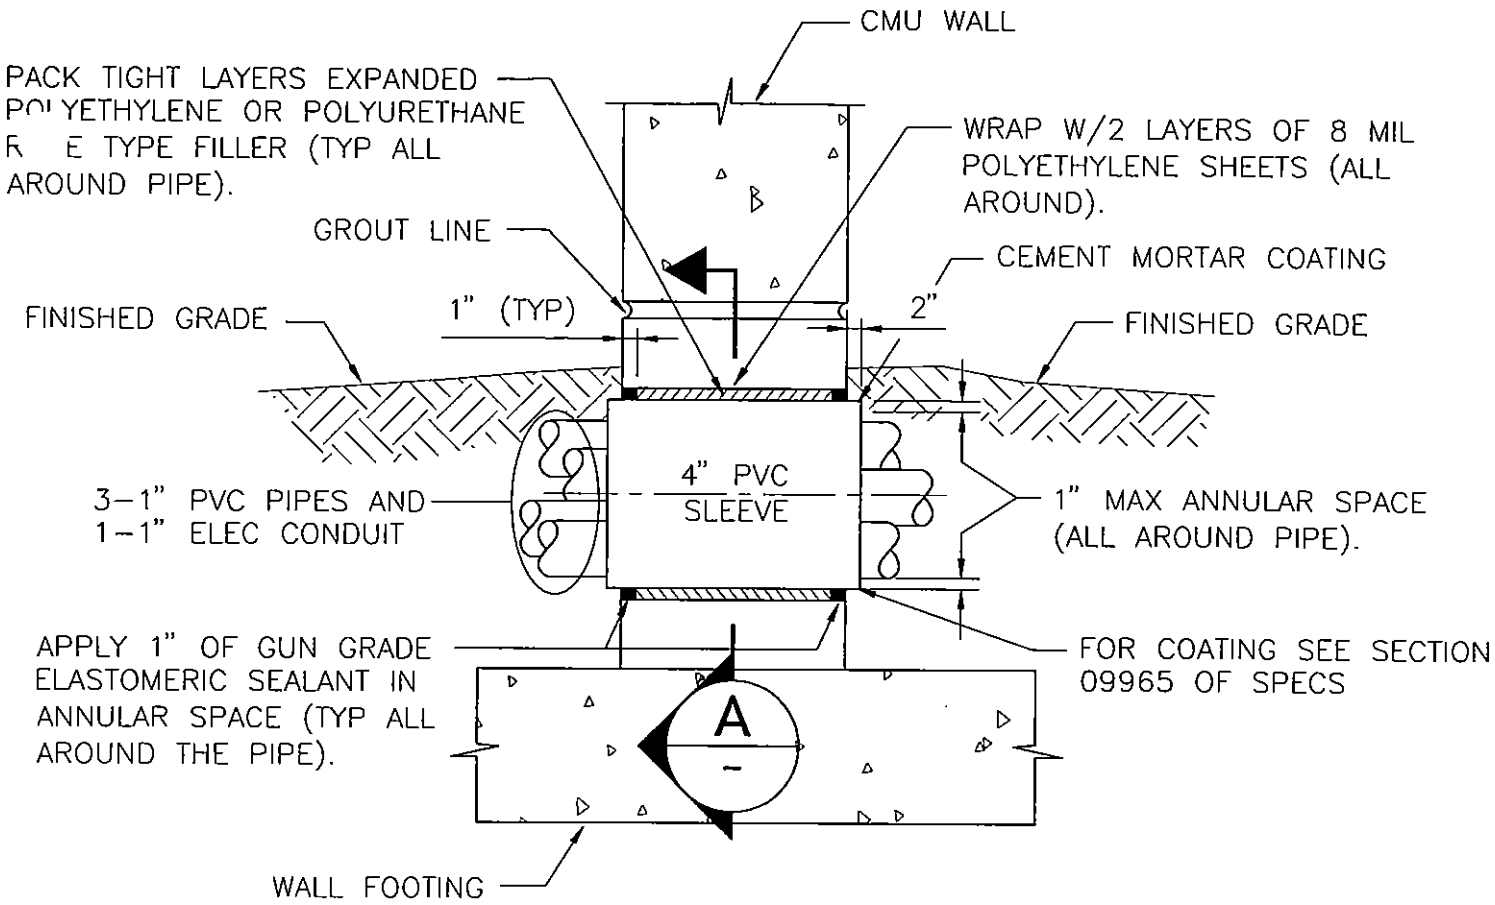

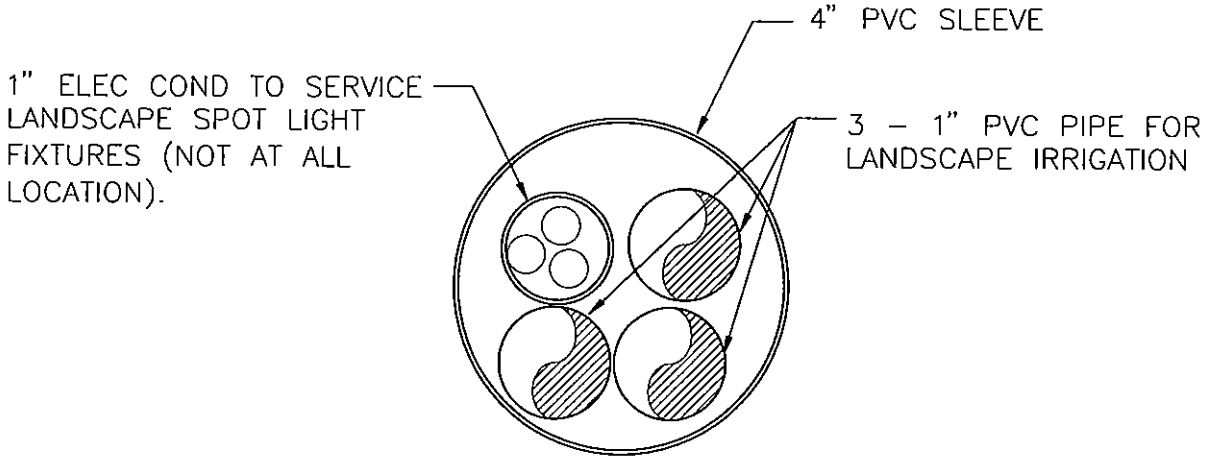

SECTION A

WALL PENETRATION DETAIL

NOT TO SCALE LS-12 071003