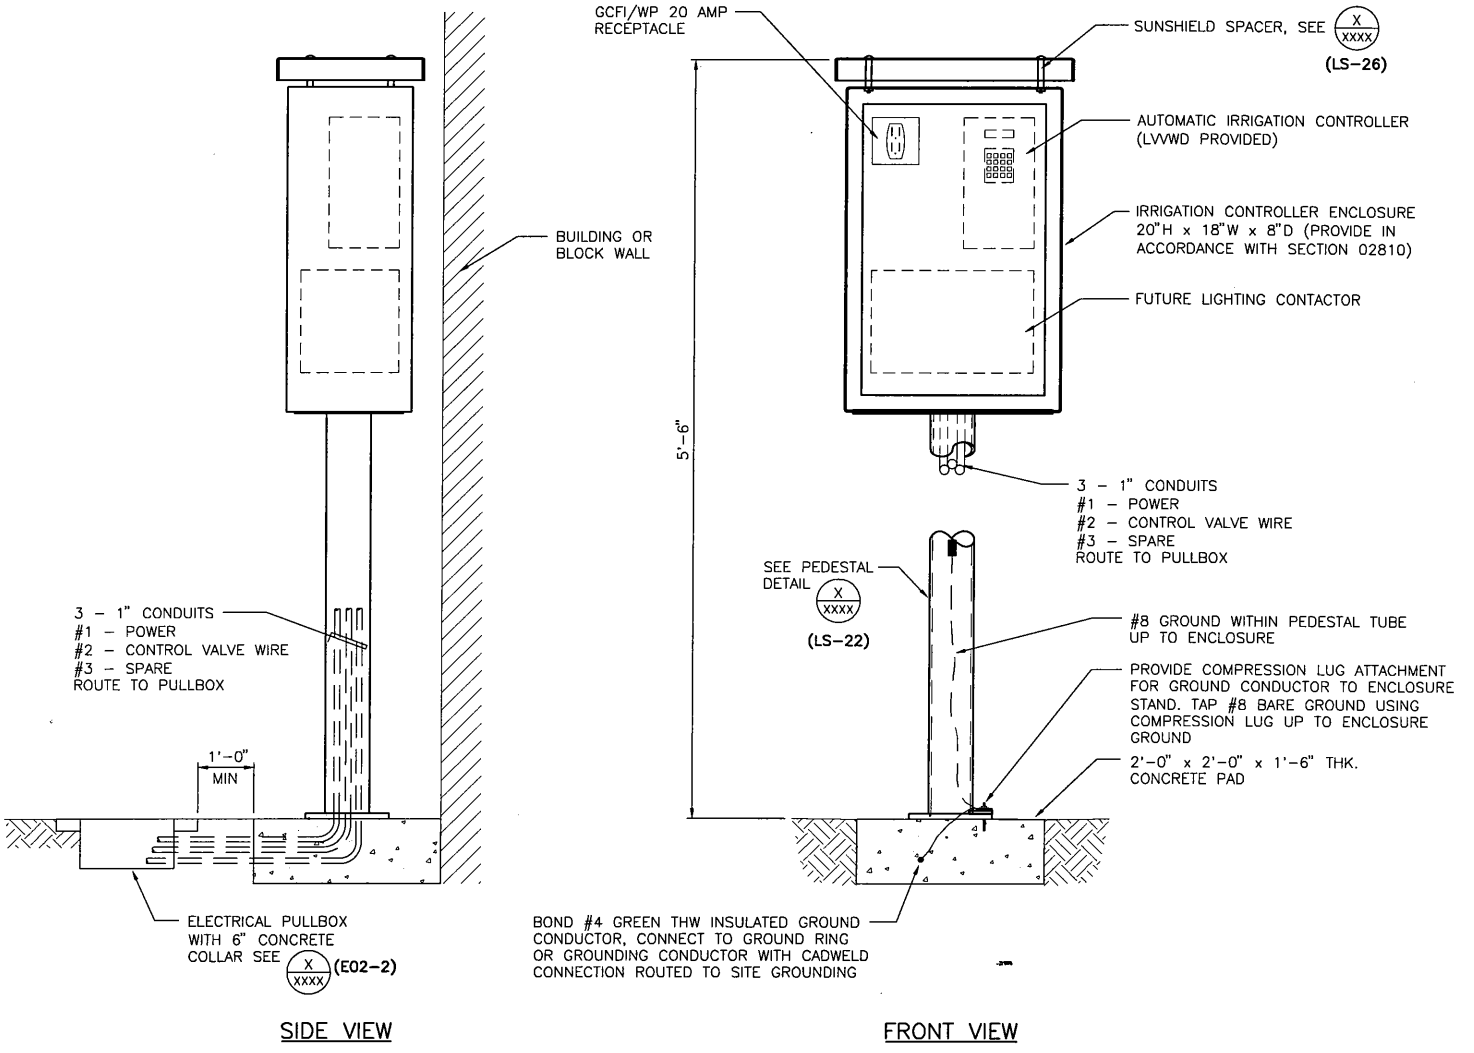

IRRIGATION CONTROLLER ENCLOSURE DETAIL

NOT TO SCALE LS-21 081203