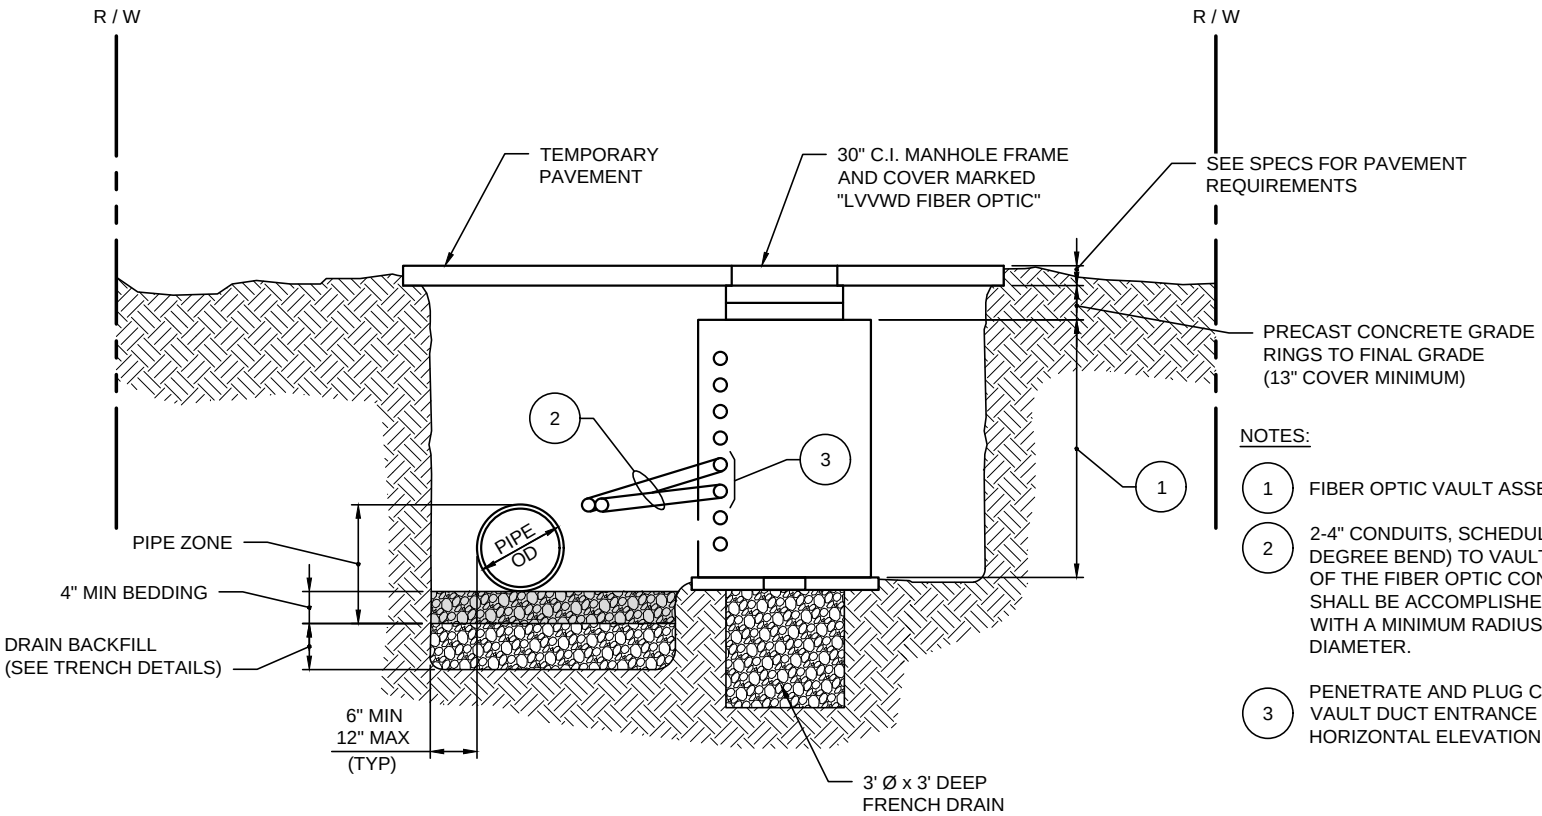

NOTES:

1. FIBER OPTIC VAULT ASSEMBLY. SEE SPECS AND DETAIL X/XXXX (PL06-3)
2. 2-4" CONDUITS, SCHEDULE 40 PVC, SWEEP (LESS THAN 10 DEGREE BEND) TO VAULT ENTRY. CHANGES IN DIRECTION OF THE FIBER OPTIC CONDUIT BY MORE THAN 10 DEGREES SHALL BE ACCOMPLISHED USING PVC COATED RGS BENDS WITH A MINIMUM RADIUS OF 12 TIMES THE CONDUIT DIAMETER.
3. PENETRATE AND PLUG CONDUIT AT VAULT. USE THE TWO VAULT DUCT ENTRANCE POSITIONS NEAREST THE HORIZONTAL ELEVATION OF THE CONDUITS. SEE DETAIL. X/XXXX (PL06-4)

FIBER OPTIC VAULT LOCATION - SECTION

NOT TO SCALE

PL06-1A 061223