DESIGNER NOTE:
NOTES 2 OR 3 MAY BE DELETED, DEPENDING ON THE PROJECT PIPE REQUIREMENTS.
REMOVE DIELECTRIC TAPE IF NOT APPLICABLE TO PROJECT.

FREEZE TEXT5 LAYER TO REMOVE THIS NOTE.

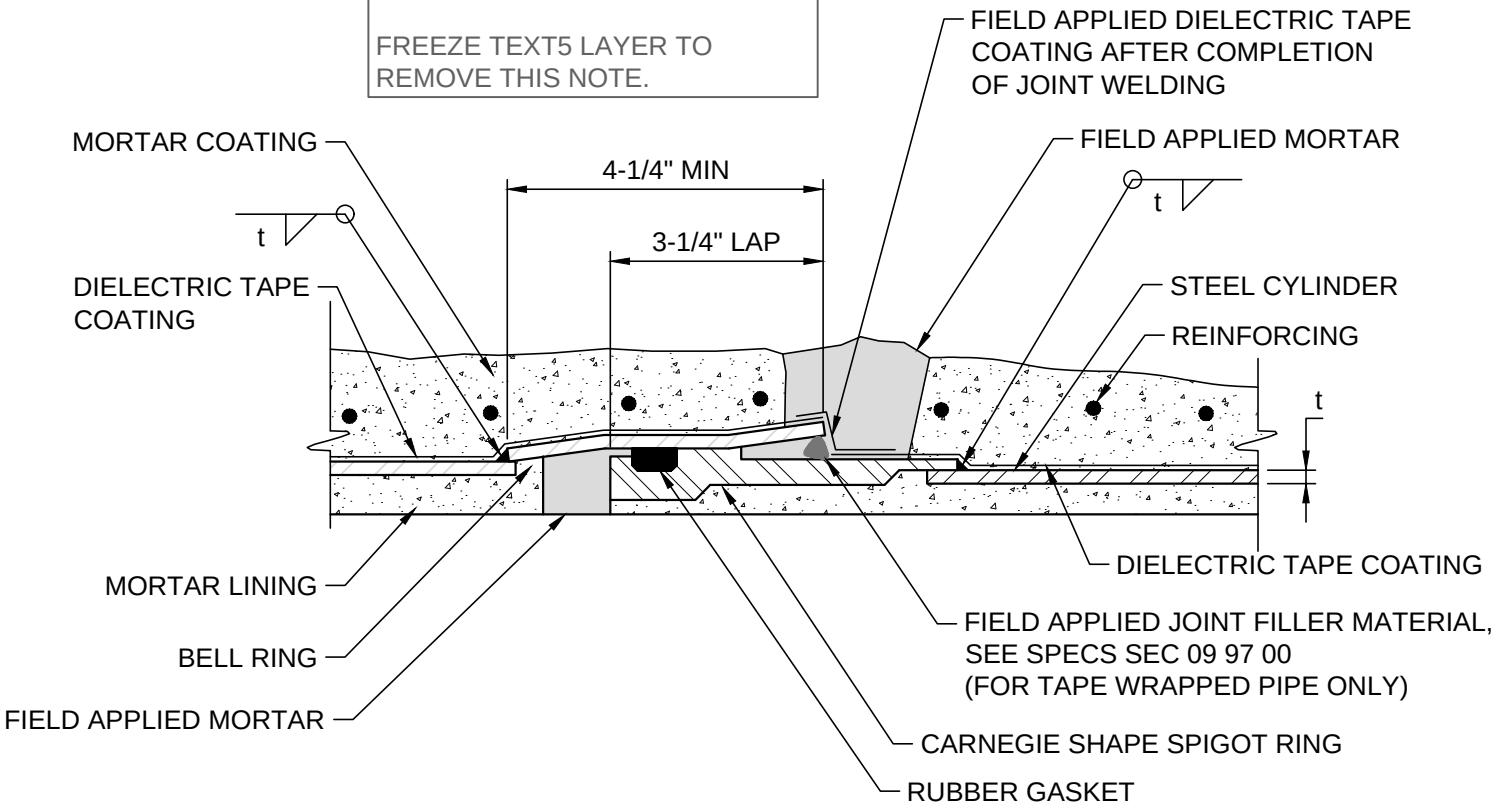

NOTE:

SEE SPECS SEC 33 11 50 FOR MORTAR LINED AND COATED STEEL PIPE.

CARNEGIE JOINT

NOT TO SCALE PL01-4 100126